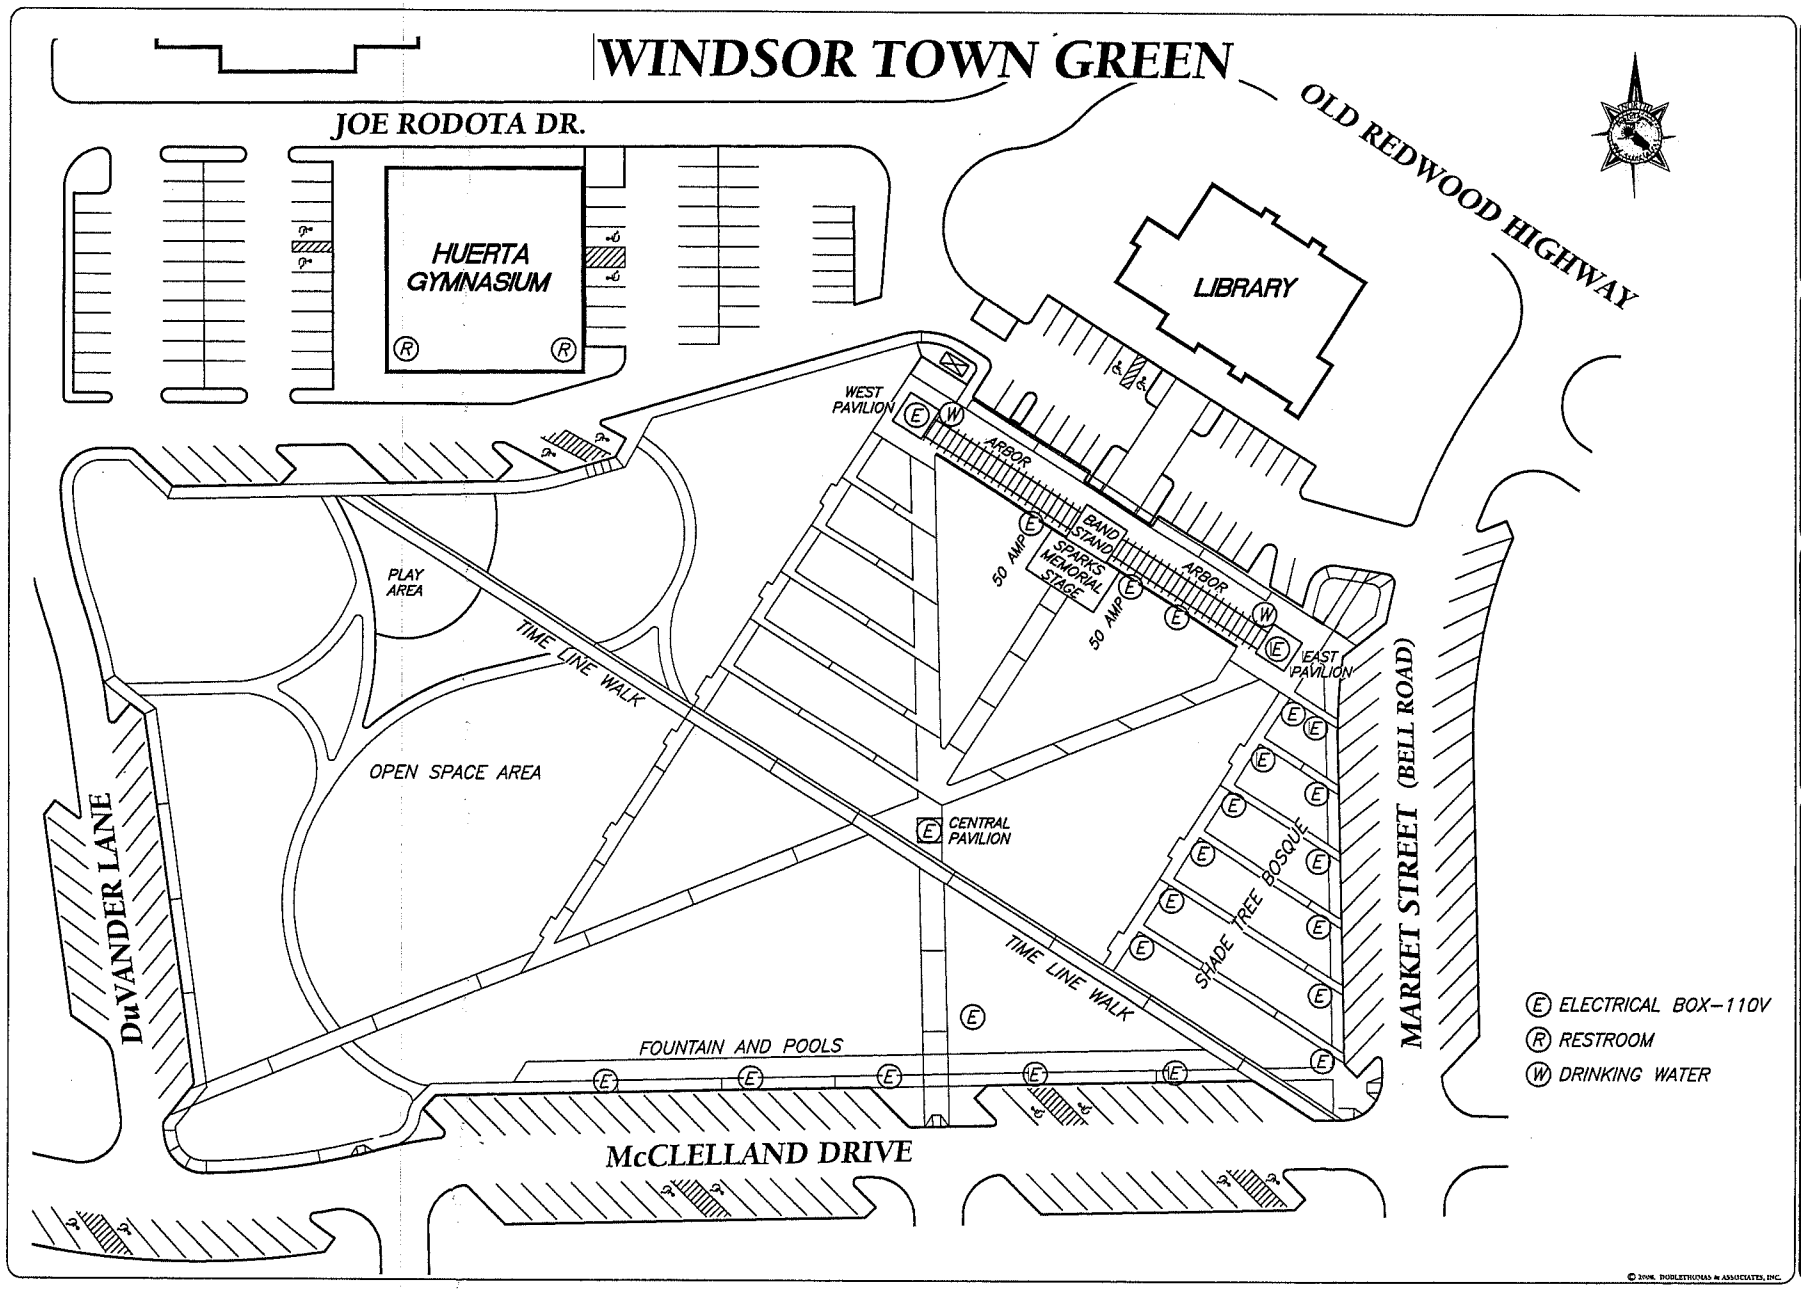

© 2009, DOBLETHOMAS & ASSOCIATES, INC.

INITIAL DRAWING DATE: OCTOBER, 2009

No.	DATE	DESCRIPTION	BY	APPROVED

GRAPHIC SCALE (IN FEET) 1 inch = 60 ft.

PREPARED FOR:
TOWN OF WINDSOR
P.O. BOX 100
8400 WINDSOR ROAD, BLDG 100
WINDSOR, CA. 95492
(707) 838-5376

PROJECT DESCRIPTION:
DOWNTOWN WINDSOR
WINDSOR, CALIFORNIA

SHEET DESCRIPTION:
Exhibit of
WINDSOR TOWN GREEN

Prepared under the supervision of:

Date

Bradley Thomas, PLS 5520
My license expires 30 September, 2010
DobleThomas & Associates, Inc.
Civil Engineers & Surveyors
HEALDSBURG, CA 95448
Ph. (707) 433-6799
Fax (707) 433-6721
www.dobiethomas.com
Branch office located in Ukiah

DobleThomas & Associates, Inc.

SCALE:	1"=60'
DRAWN BY:	GK
CHECKED BY:	BAT
FILE No.:	2009-033
SHEET No.	OF
1	1